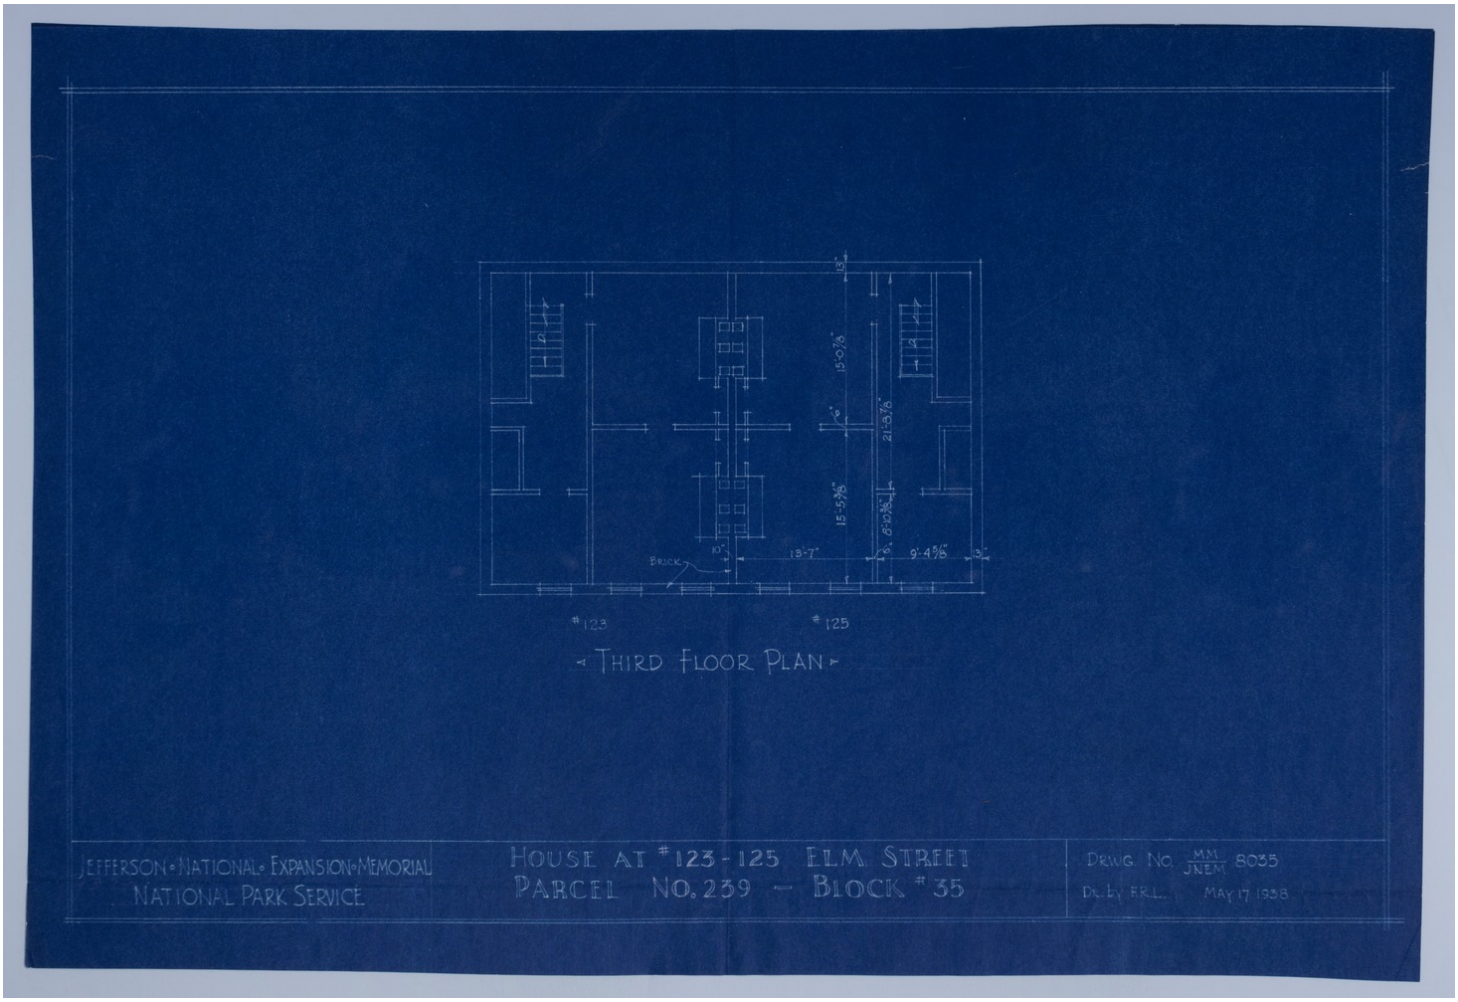


Accession Number M169
Description

An architectural drawing of a house related to the creation of the Jefferson National Expansion Memorial in St. Louis, Missouri. This third floor plan is presumably part of the National Park Service's study of buildings marked for restoration or removal. Handwriting on the back reads: "Masonic File. Folder: Masonic: 1938. From: John L. Nagle to H.S.T."

Date(s)
May 17, 1938
Cartographer National Park Service. Drawn by F.R.L.
Keywords Freemasonry Cities and towns
Photo Color Color
Physical Size 12 X 17 1/2 inches

Related Collection (Plain)
Harry S. Truman Papers as U.S. Senator and Vice President
Restrictions Unrestricted
TIF Identifier M169.tif

Rights

This item is in the public domain and can be used freely without further permission.

Note: If you use this image, rights assessment and attribution are your responsibility.

Credit: National Park Service. Drawn by F.R.L.

Courtesy Harry S. Truman Library & Museum, Independence, Missouri.

Attention media: Please make note of this item's map number. Print out this page and retain it for your permissions records before downloading this image file for possible publication. Library staff cannot sign permissions forms or provide additional paperwork. The Library charges no usage fees for downloaded images. Fees are charged for higher resolution scans.