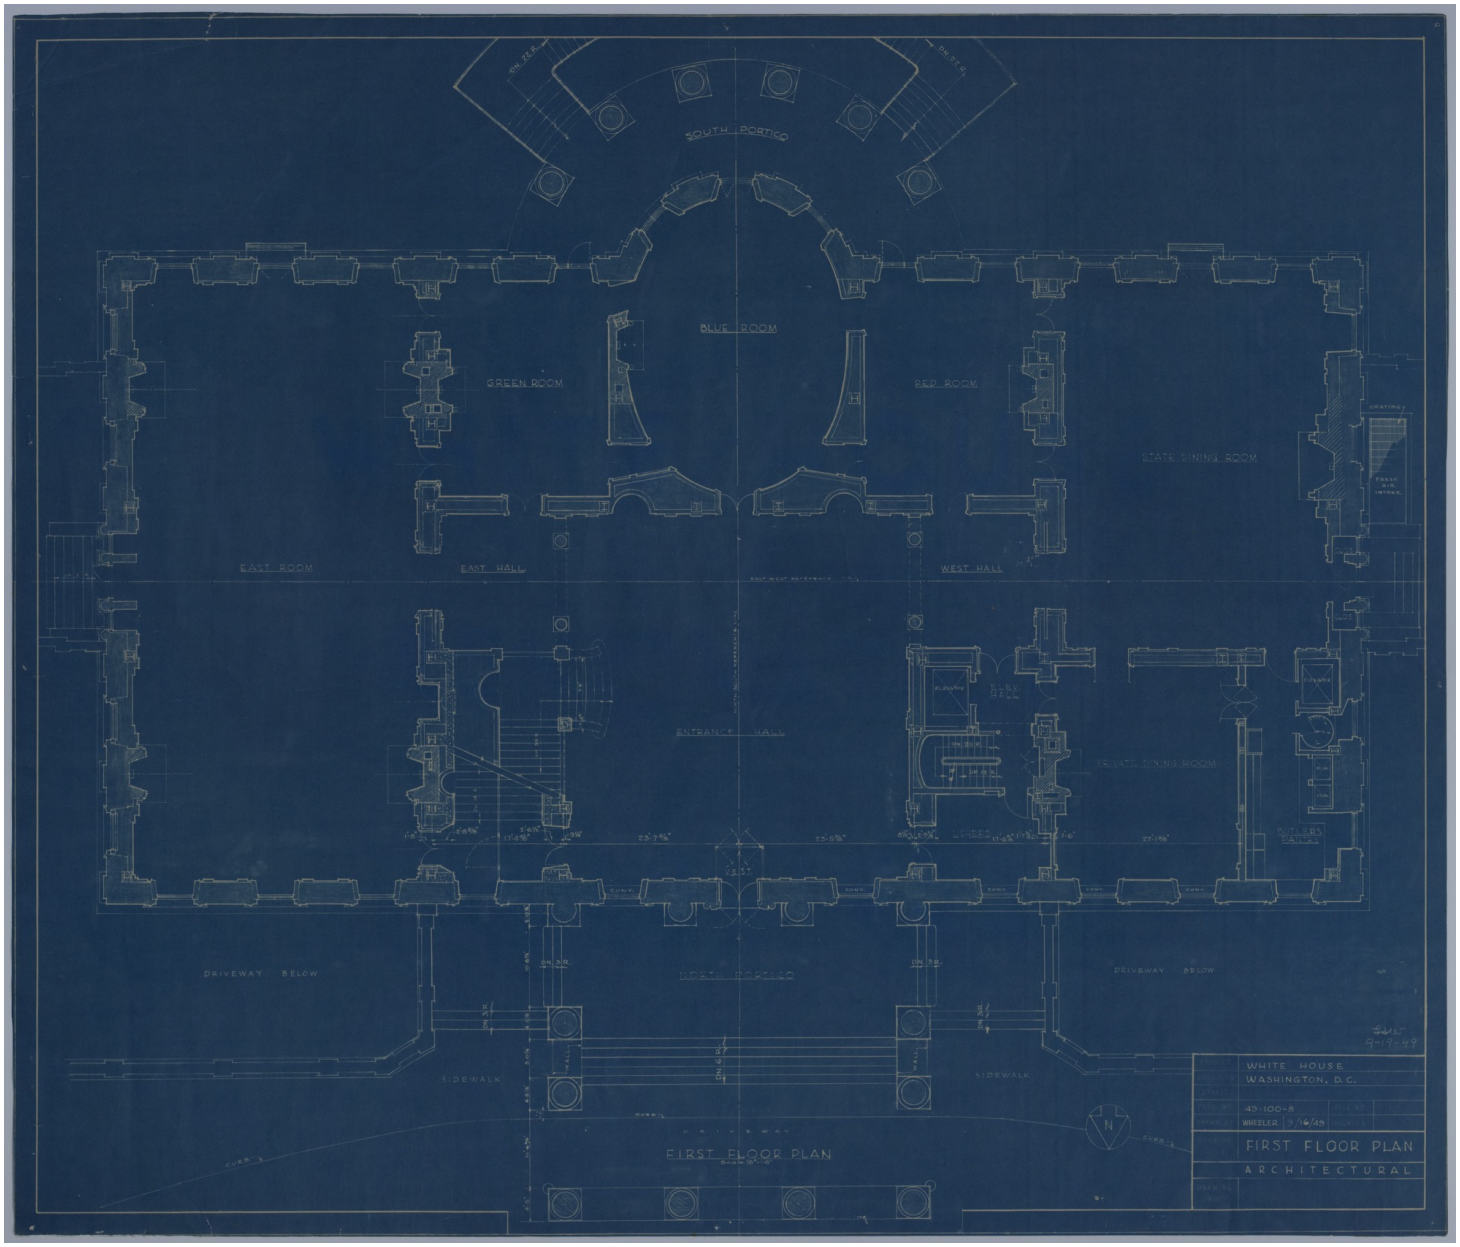


Accession Number M84
Description

A blue print of the White House first floor. The floor plan, labeled project number 49-100-8, was drawn prior to the White House reconstruction.

Date(s)
September 16, 1949
Cartographer Drawn by Wheeler. Approved by Lorenzo Simmons Winslow, White House Architect, September 19, 1949.
Keywords Presidential residences
Photo Color Color
Physical Size 20 1/2 X 24 inches

Related Collection (Plain)
Miscellaneous Historical Documents Collection
Restrictions Unrestricted
Scale 1/8 inch = 1 foot

TIF Identifier M84.tif

Rights

This item is in the public domain and can be used freely without further permission.

Note: If you use this image, rights assessment and attribution are your responsibility.

Credit: Drawn by Wheeler. Approved by Lorenzo Simmons Winslow, White House Architect, September 19, 1949.

Courtesy Harry S. Truman Library & Museum, Independence, Missouri.

Attention media: Please make note of this item's map number. Print out this page and retain it for your permissions records before downloading this image file for possible publication. Library staff cannot sign permissions forms or provide additional paperwork. The Library charges no usage fees for downloaded images. Fees are charged for higher resolution scans.