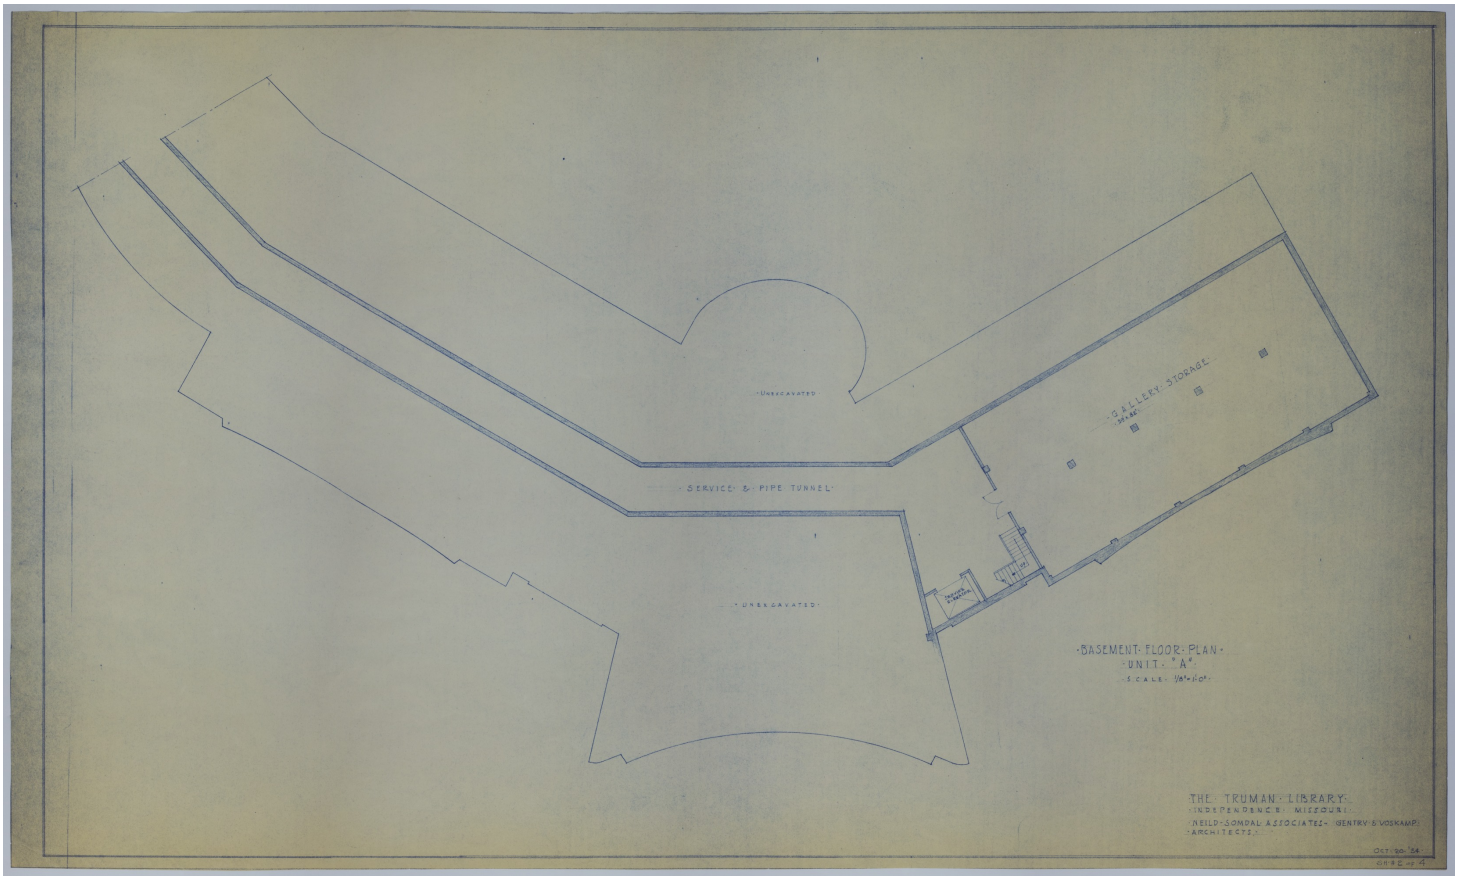



**Accession Number** M28
**Description**

A print titled "Basement Floor Plan, Unit 'A.'" This plan of the Harry S. Truman Library is labeled sheet number 2 of 4.

**Date(s)**
October 20, 1954
**Cartographer** Architects: Gentry and Voskamp, Kansas City, Missouri. Neild-Somdal Associates, Shreveport, Louisiana.
**Keywords** Presidential libraries
**Photo Color** Color
**Physical Size** 24 1/4 X 41 inches

**Related Collection (Plain)**
Harry S. Truman Library, Inc. Records
**Restrictions** Unrestricted
**Scale** 1/8 inch = 1 foot
**TIF Identifier** M28.tif

**Rights**

This item is in the public domain and can be used freely without further permission.

**Note: If you use this image, rights assessment and attribution are your responsibility.**

Credit: Architects: Gentry and Voskamp, Kansas City, Missouri. Neild-Somdal Associates, Shreveport, Louisiana.

Courtesy Harry S. Truman Library & Museum, Independence, Missouri.

Attention media: Please make note of this item's map number. Print out this page and retain it for your permissions records before downloading this image file for possible publication. Library staff cannot sign permissions forms or provide additional paperwork. The Library charges no usage fees for downloaded images. Fees are charged for higher resolution scans.