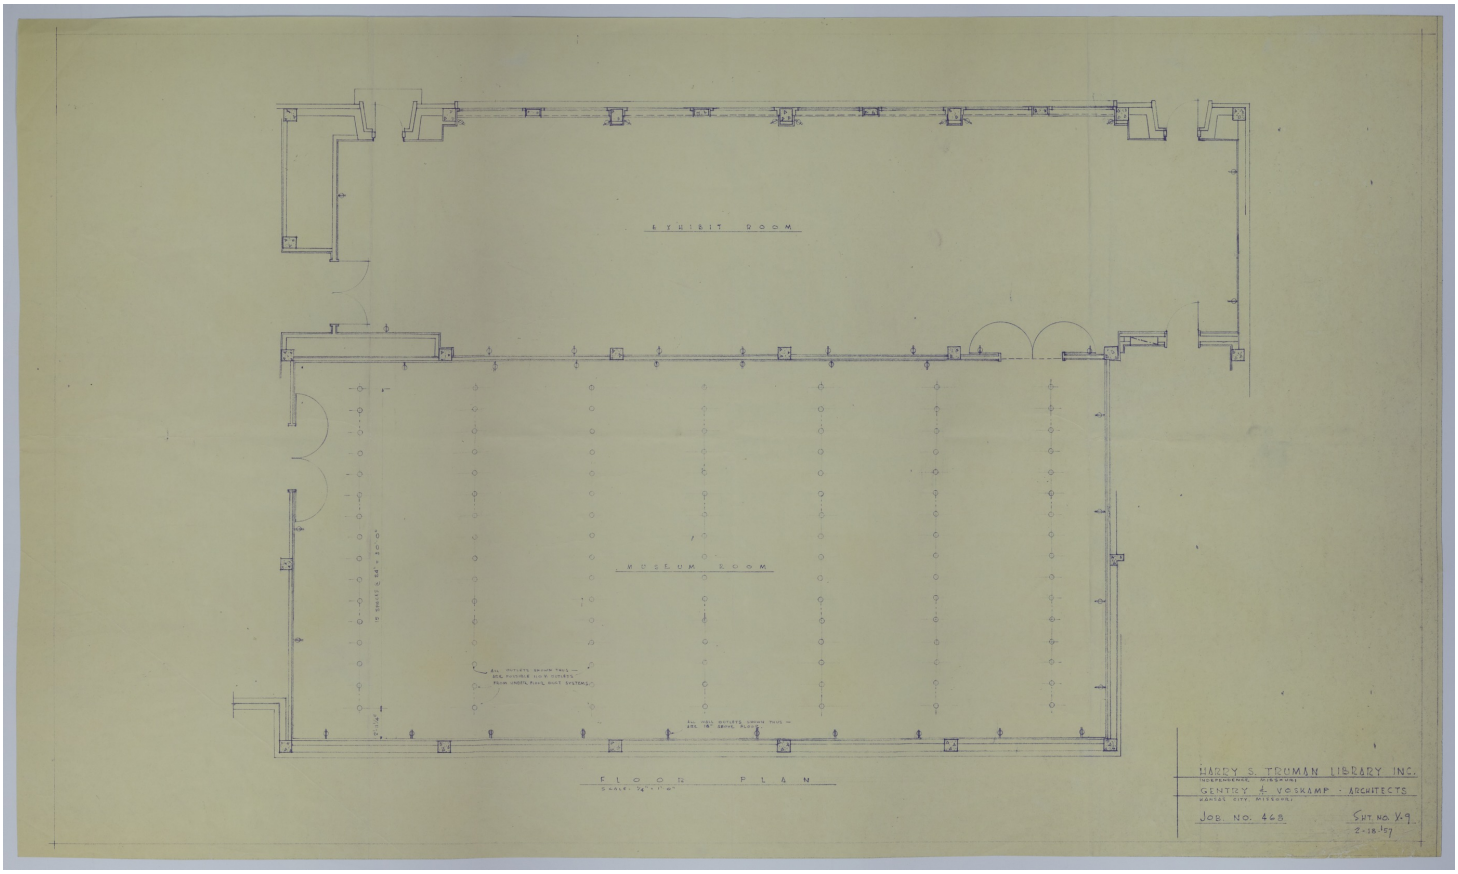


Accession Number M19
Description

A print of a floor plan showing the proposed exhibit and museum rooms in the Harry S. Truman Library. This plan is identified as being job number 468 and sheet number X-9.

Date(s)
February 18, 1957
Cartographer Gentry and Voskamp, Architects, Kansas City, Missouri.
Keywords Presidential libraries
Photo Color Color
Physical Size 20 X 33 3/4 inches

Related Collection (Plain)
Harry S. Truman Library, Inc. Records
Restrictions Unrestricted
Scale 1/4 inch = 1 foot
TIF Identifier M19.tif

Rights

This item is in the public domain and can be used freely without further permission.

Note: If you use this image, rights assessment and attribution are your responsibility.

Credit: Gentry and Voskamp, Architects, Kansas City, Missouri.

Courtesy Harry S. Truman Library & Museum, Independence, Missouri.

Attention media: Please make note of this item's map number. Print out this page and retain it for your permissions records before downloading this image file for possible publication. Library staff cannot sign permissions forms or provide additional paperwork. The Library charges no usage fees for downloaded images. Fees are charged for higher resolution scans.