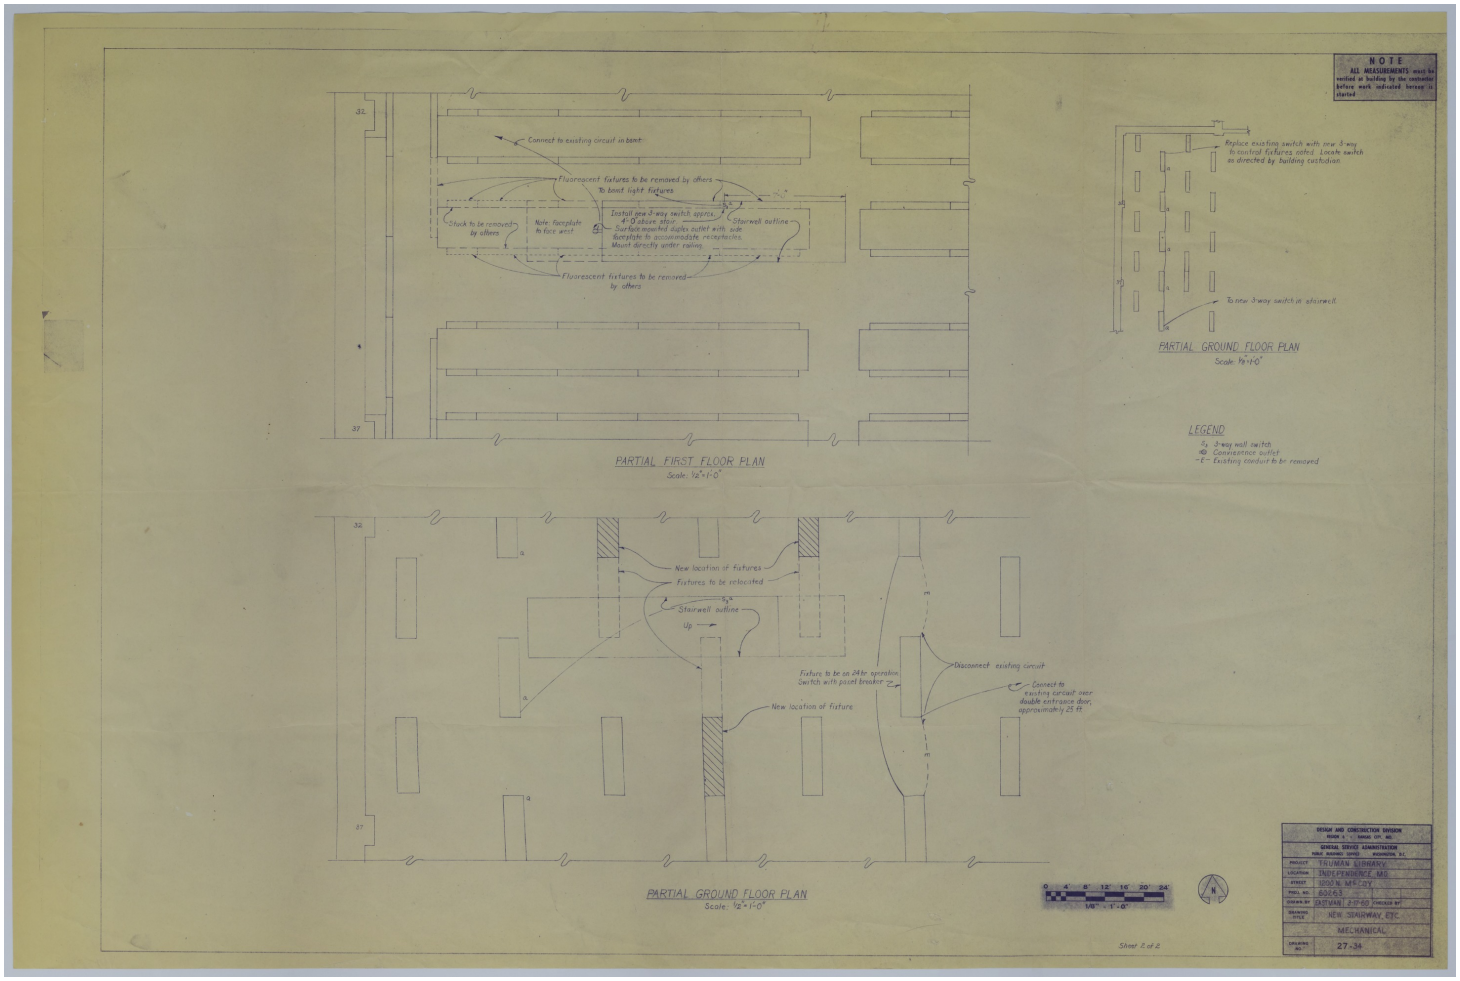


Accession Number M20
Description

A print of a floor plan showing the proposed construction of a new stairway and electrical changes in the archives stacks area of the Harry S. Truman Library. This drawing is numbered 27 through 34 and is labeled sheet 2 of 2.

Date(s)
March 17, 1960
Cartographer General Service Administration, Design and Construction Division, Region 6, Kansas City, Missouri. Public Buildings Service, Washington, D.C. Drawn by Eastman.
Keywords Presidential libraries
Photo Color Color
Physical Size 24 X 36 1/4 inches

Related Collection (Plain)
Harry S. Truman Library, Inc. Records
Restrictions Unrestricted
Scale First floor: 1/2 inch = 1 foot. Ground floor: 1/2 inch = 1 foot. Smaller ground floor: 1/8 inch = 1 foot.
TIF Identifier M20.tif

Rights

This item is in the public domain and can be used freely without further permission.

Note: If you use this image, rights assessment and attribution are your responsibility.

Credit: General Service Administration, Design and Construction Division, Region 6, Kansas City, Missouri. Public Buildings Service, Washington, D.C. Drawn by Eastman.

Courtesy Harry S. Truman Library & Museum, Independence, Missouri.

Attention media: Please make note of this item's map number. Print out this page and retain it for your permissions records before downloading this image file for possible publication. Library staff cannot sign permissions forms or provide additional paperwork. The Library charges no usage fees for downloaded images. Fees are charged for higher resolution scans.