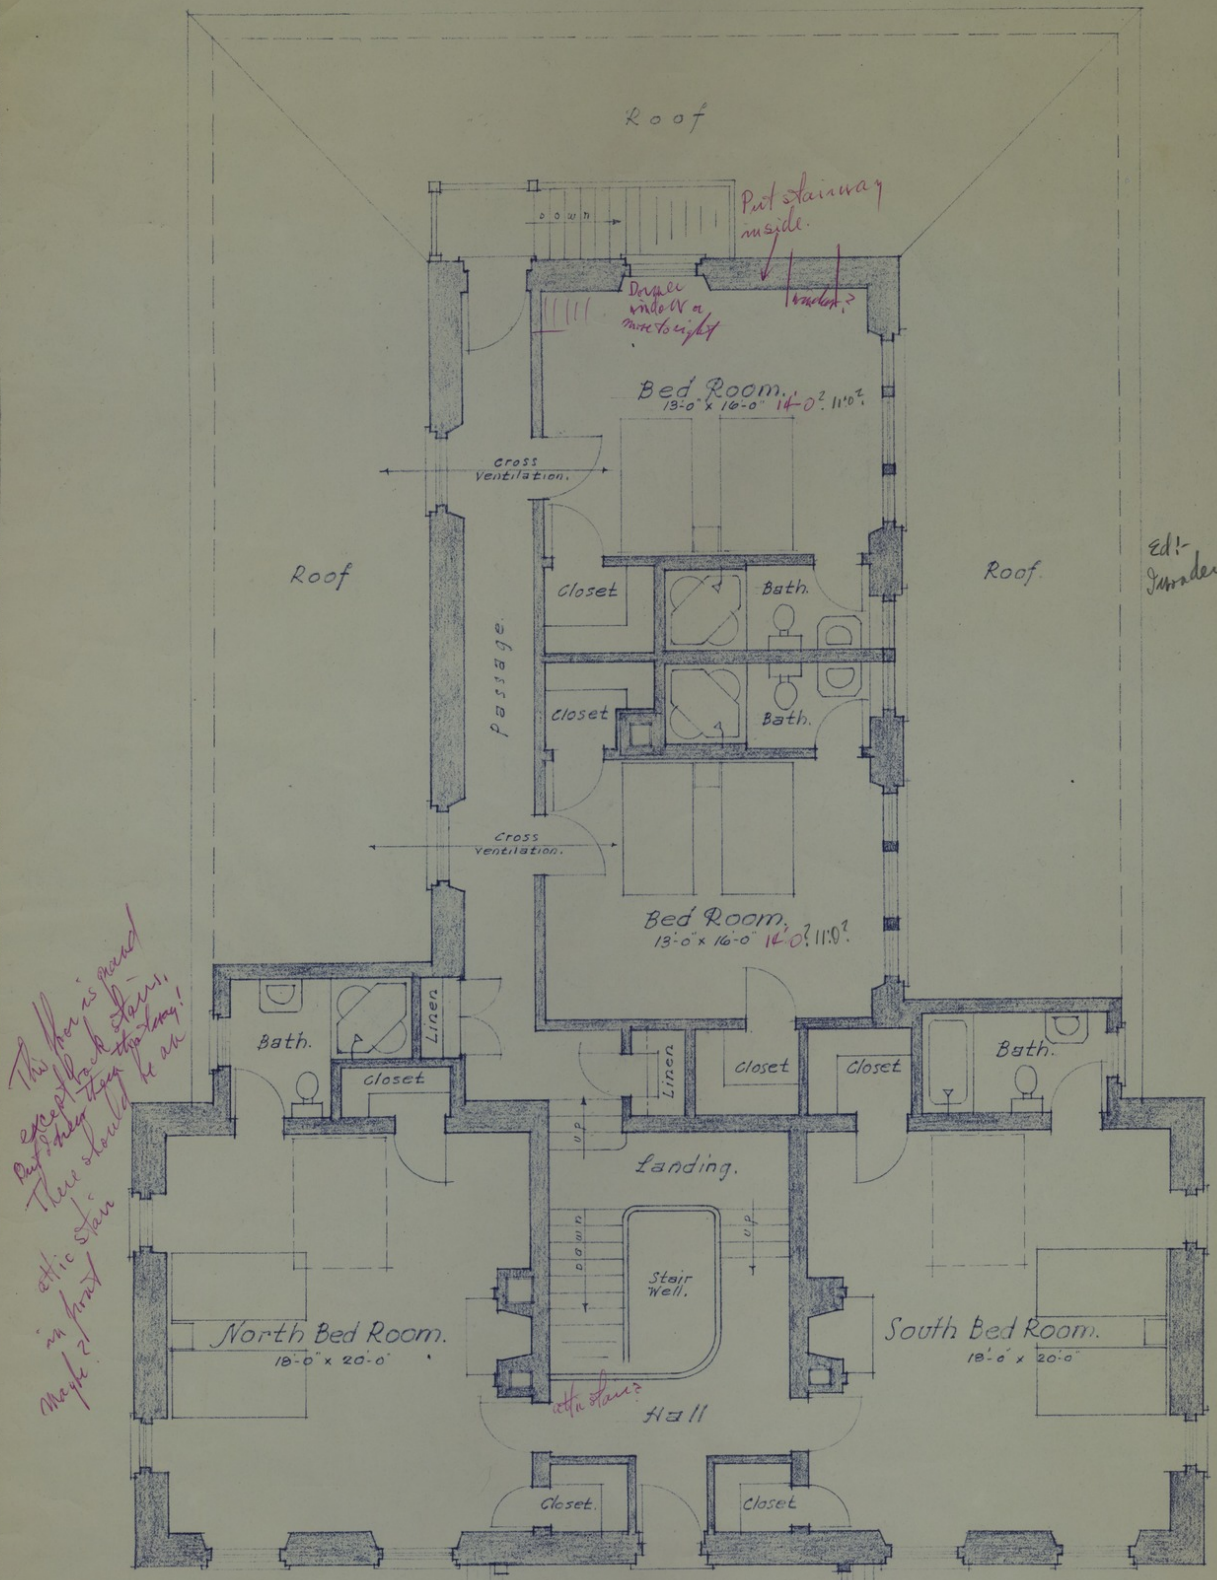



Second Floor Plan.
Scale 1/4" = 1'-0

"The Portico"

**Accession Number** M83
**Description**

A print of the proposed second floor restoration of the Harry S. Truman Farm Home in Grandview, Missouri. This plan includes handwritten instructions from Harry S. Truman.

**Date(s)**
**Cartographer** Neild-Somdal Associates, Shreveport, Louisiana.
**Keywords** Presidential residences
**Photo Color** Color
**Physical Size** 17 1/2 X 28 inches

**Related Collection (Plain)**
Harry S. Truman Library, Inc. Records
**Restrictions** Unrestricted
**Scale** 1/4 inch = 1 foot
**TIF Identifier** M83.tif

**Rights**

This item is in the public domain and can be used freely without further permission.

**Note: If you use this image, rights assessment and attribution are your responsibility.**

Credit: Neild-Somdal Associates, Shreveport, Louisiana.

Courtesy Harry S. Truman Library & Museum, Independence, Missouri.

Attention media: Please make note of this item's map number. Print out this page and retain it for your permissions records before downloading this image file for possible publication. Library staff cannot sign permissions forms or provide additional paperwork. The Library charges no usage fees for downloaded images. Fees are charged for higher resolution scans.