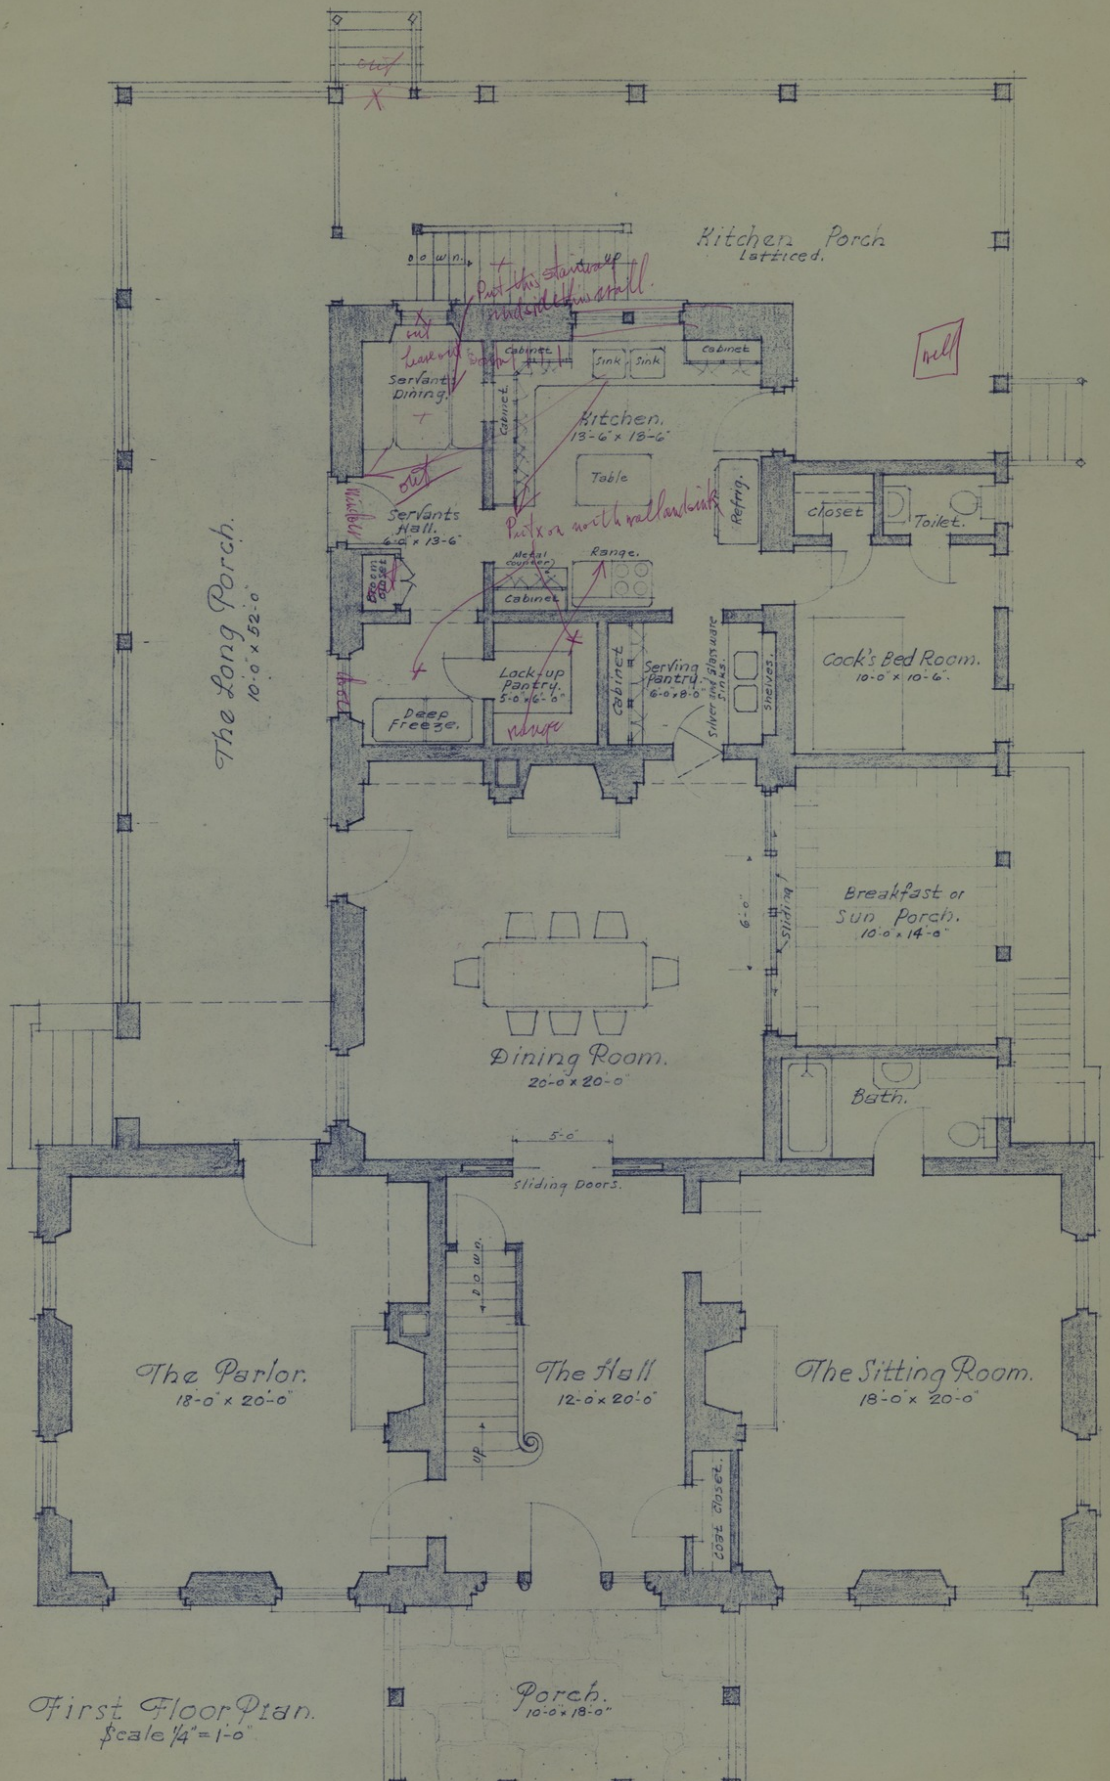


First Floor Plan.
Scale 1/4" = 1'-0"

Accession Number M82
Description

A print of the proposed first floor restoration of the Harry S. Truman Farm Home in Grandview, Missouri. This plan includes handwritten instructions from Harry S. Truman.

Date(s)
Cartographer Neild-Somdal Associates, Shreveport, Louisiana.
Keywords Presidential residences
Photo Color Color
Physical Size 17 1/2 X 28 1/4 inches

Related Collection (Plain)
Harry S. Truman Library, Inc. Records
Restrictions Unrestricted
Scale 1/4 inch = 1 foot
TIF Identifier M82.tif

Rights

This item is in the public domain and can be used freely without further permission.

Note: If you use this image, rights assessment and attribution are your responsibility.

Credit: Neild-Somdal Associates, Shreveport, Louisiana.

Courtesy Harry S. Truman Library & Museum, Independence, Missouri.

Attention media: Please make note of this item's map number. Print out this page and retain it for your permissions records before downloading this image file for possible publication. Library staff cannot sign permissions forms or provide additional paperwork. The Library charges no usage fees for downloaded images. Fees are charged for higher resolution scans.