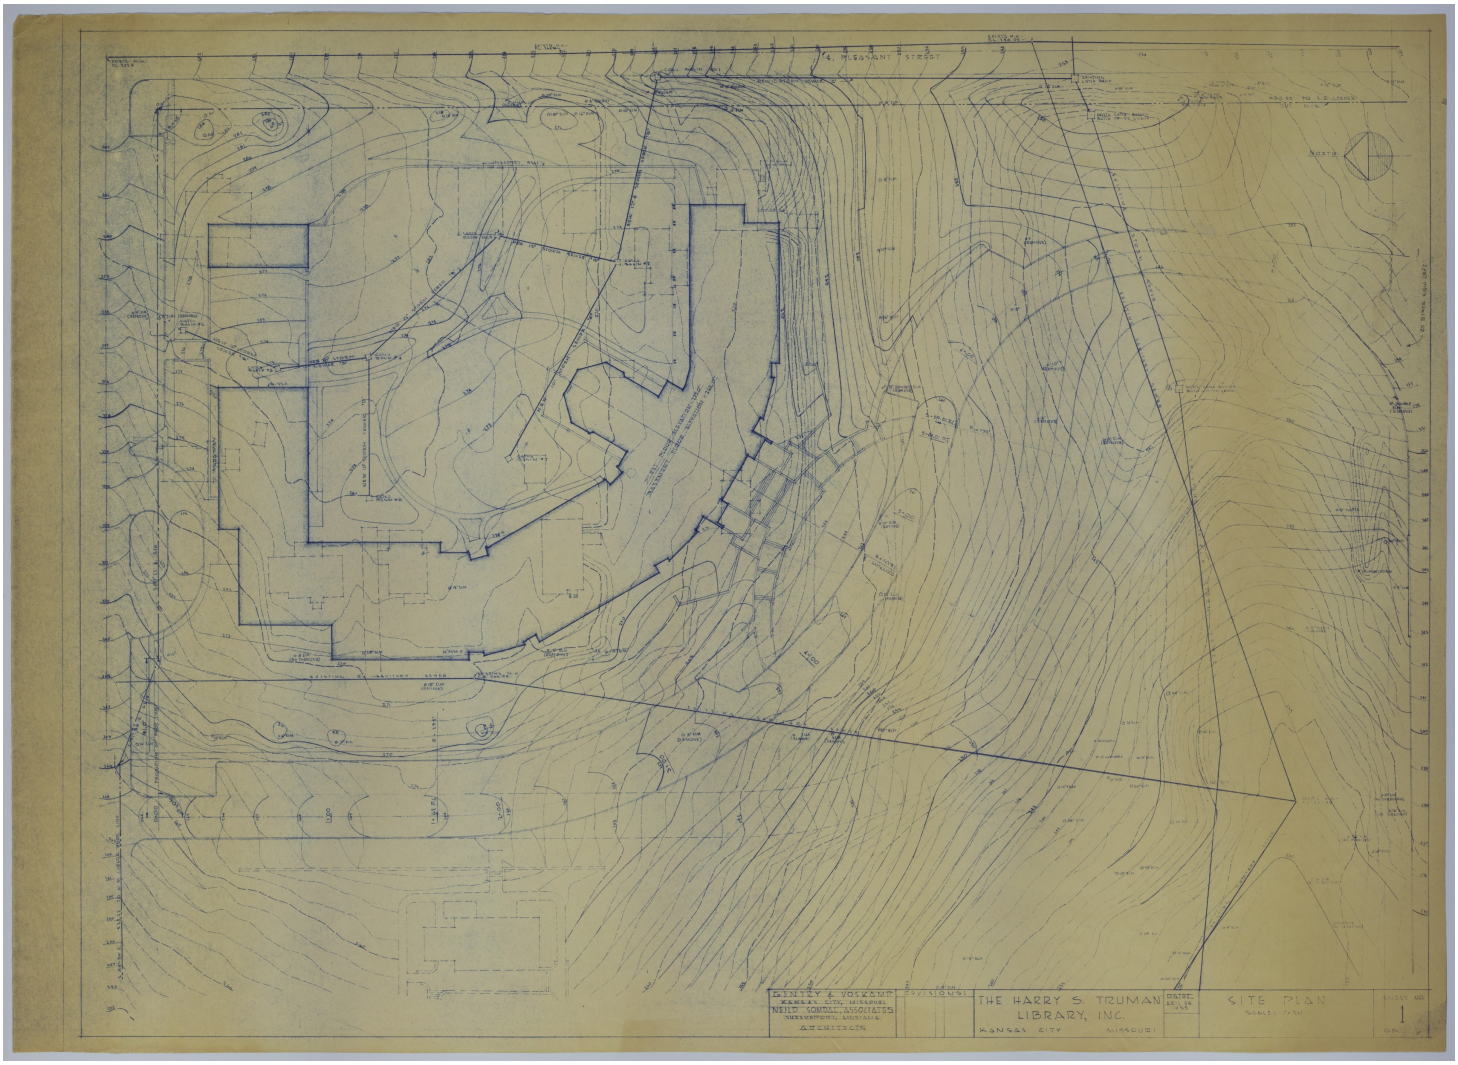


Accession Number M22
Description

A print of a site plan of the Harry S. Truman Library. Numbered sheet 1, this plan shows elevations, catch basins, storm sewers, and sanitary sewers. The plan also identifies trees with directions on whether or not to remove them.

Date(s)
April 24, 1955
Cartographer Architects: Gentry and Voskamp, Kansas City, Missouri. Neild-Somdal Associates, Shreveport, Louisiana.
Keywords Presidential libraries
Photo Color Color
Physical Size 30 X 41 1/2 inches

Related Collection (Plain)
Harry S. Truman Library, Inc. Records
Restrictions Unrestricted
Scale 1 inch = 20 feet
TIF Identifier M22.tif

Rights

This item is in the public domain and can be used freely without further permission.

Note: If you use this image, rights assessment and attribution are your responsibility.

Credit: Architects: Gentry and Voskamp, Kansas City, Missouri. Neild-Somdal Associates, Shreveport, Louisiana.

Courtesy Harry S. Truman Library & Museum, Independence, Missouri.

Attention media: Please make note of this item's map number. Print out this page and retain it for your permissions records before downloading this image file for possible publication. Library staff cannot sign permissions forms or provide additional paperwork. The Library charges no usage fees for downloaded images. Fees are charged for higher resolution scans.