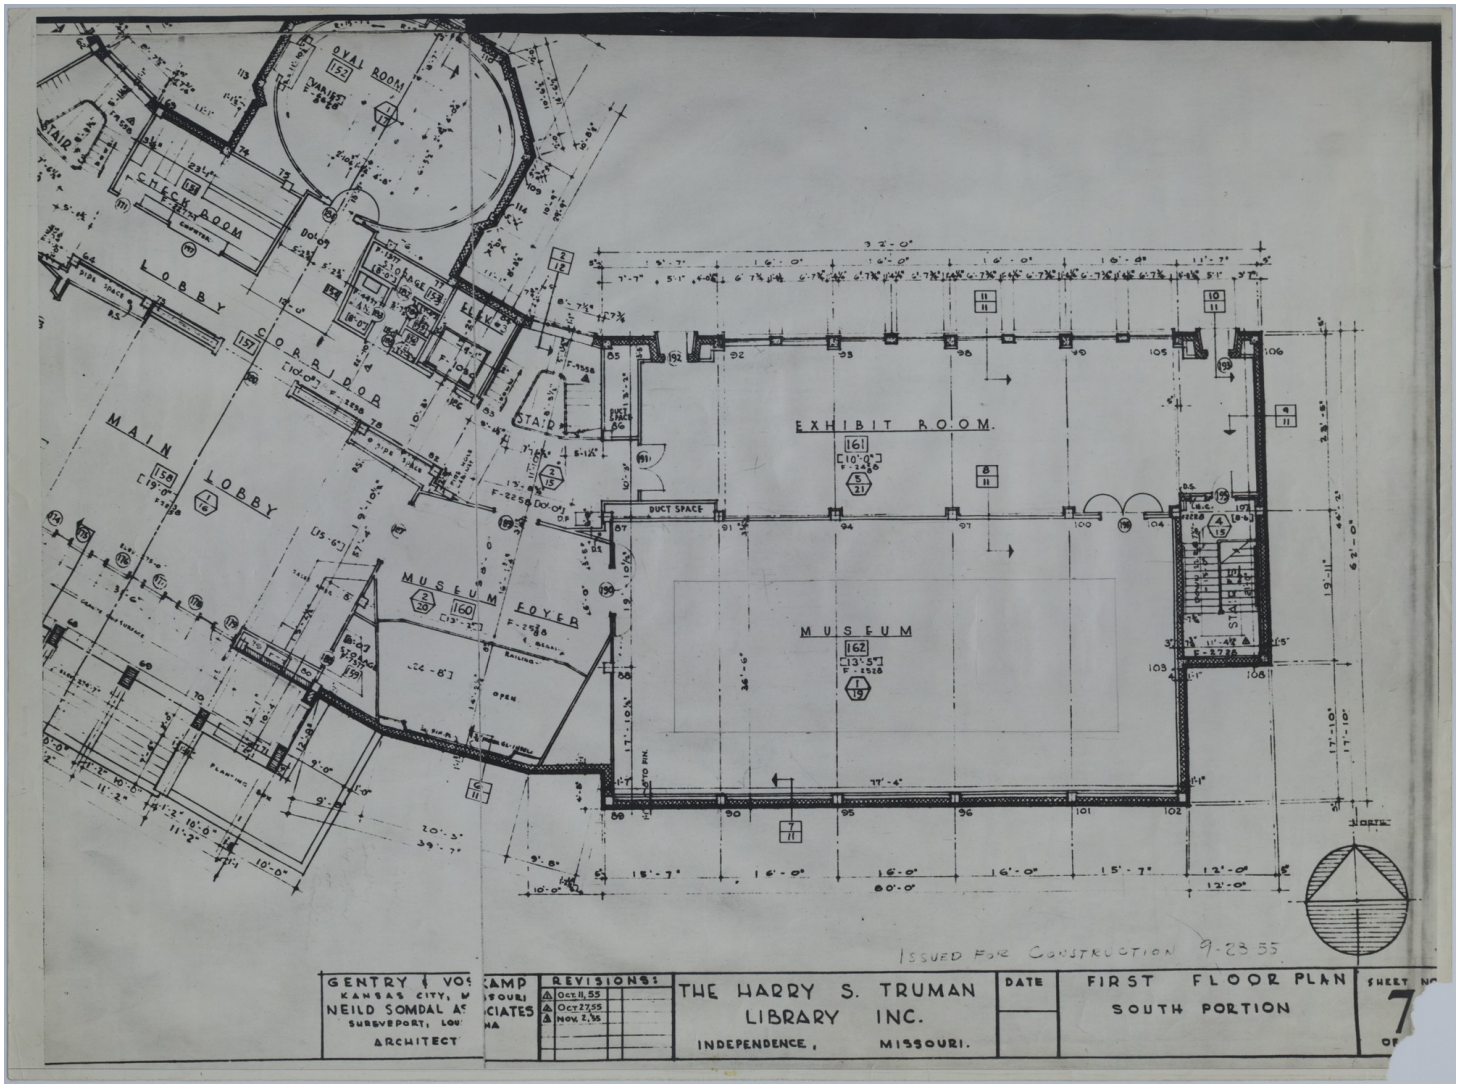


Accession Number M67
Description

A print showing a portion of the proposed first floor of the Harry S. Truman Library. The plan, labeled sheet number 7, shows the dimensions of each room and other details. Along with several illegible markings, an annotation on the front reads: "Issued For Construction, 9-28-55."

Date(s)
November 2, 1955
Cartographer Architects: Gentry and Voskamp, Kansas City, Missouri. Neild-Somdal Associates, Shreveport, Louisiana.
Keywords Presidential libraries
Photo Color Color
Physical Size 18 1/4 X 24 1/2 inches

Related Collection (Plain)
Harry S. Truman Library, Inc. Records
Restrictions Unrestricted
Scale 1/8 inch = 1 foot
TIF Identifier M67.tif

Rights

This item is in the public domain and can be used freely without further permission.

Note: If you use this image, rights assessment and attribution are your responsibility.

Credit: Architects: Gentry and Voskamp, Kansas City, Missouri. Neild-Somdal Associates, Shreveport, Louisiana.

Courtesy Harry S. Truman Library & Museum, Independence, Missouri.

Attention media: Please make note of this item's map number. Print out this page and retain it for your permissions records before downloading this image file for possible publication. Library staff cannot sign permissions forms or provide additional paperwork. The Library charges no usage fees for downloaded images. Fees are charged for higher resolution scans.