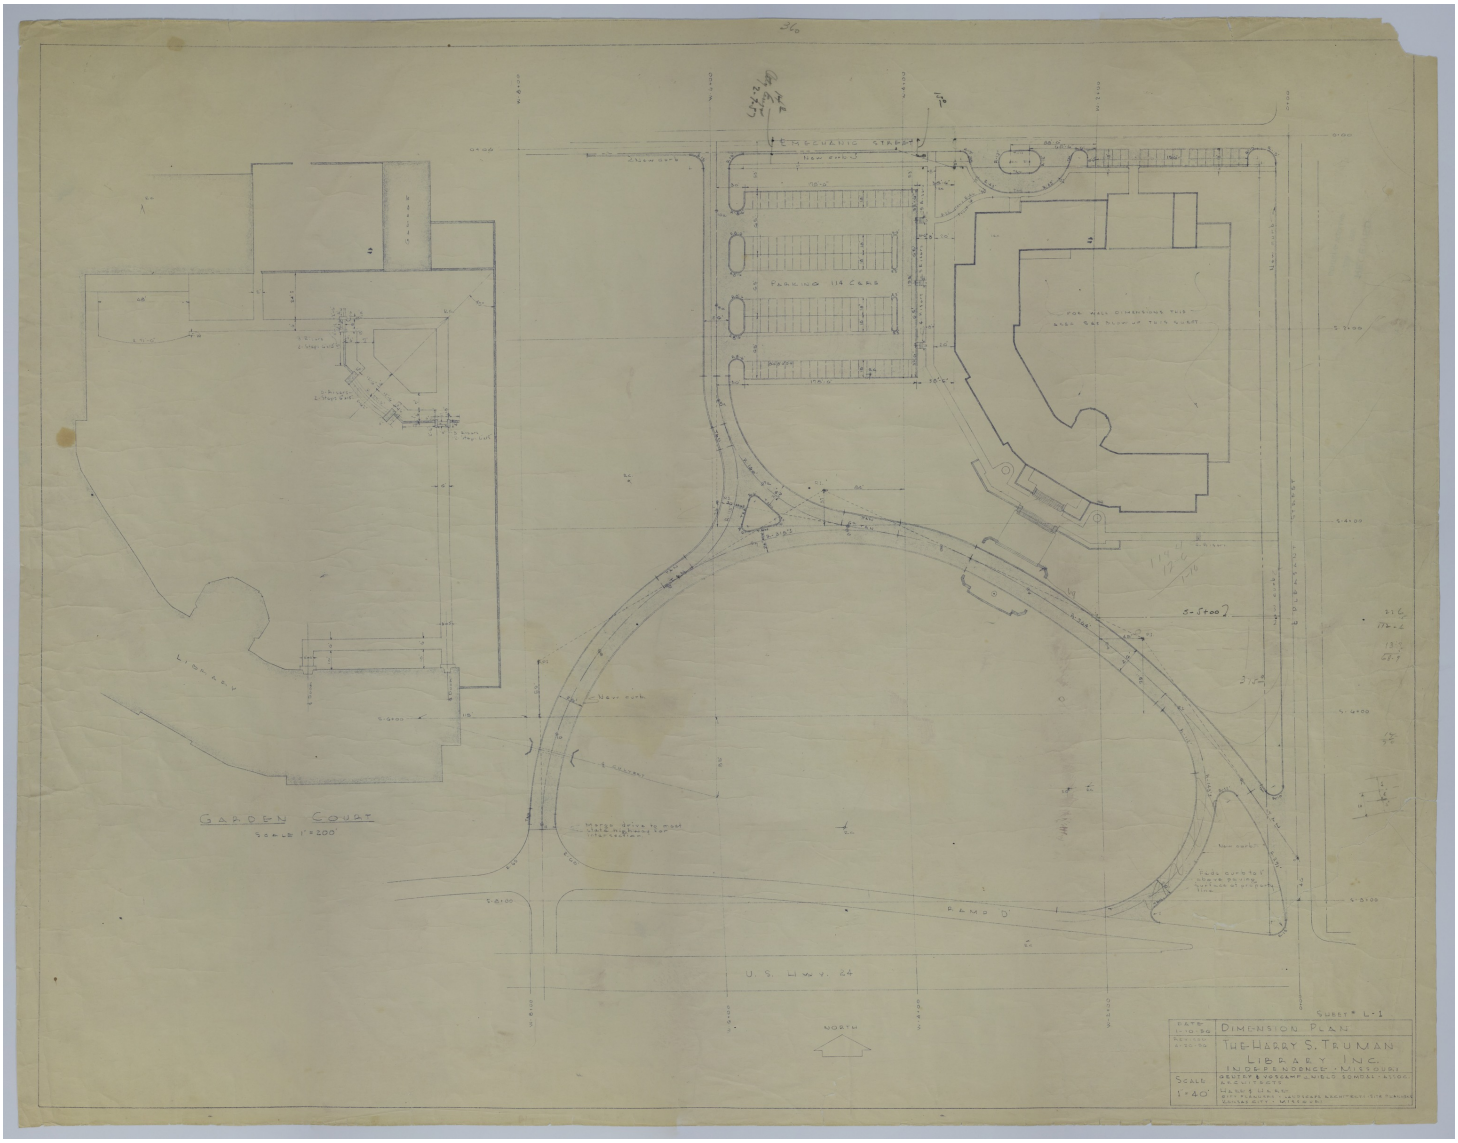


Accession Number M21
Description

A print that shows the proposed dimensions of the front driveway, parking lot, back driveway, and the courtyard of the Harry S. Truman Library. This drawing is labeled sheet L-1 and has multiple pencil annotations. Annotations on the back include a math equation and a stamp that reads: "Received, June 26, 1956, Gentry and Voskamp."

Date(s)
April 26, 1956
Cartographer Architects: Gentry and Voskamp, Kansas City, Missouri. Neild-Somdal Associates, Shreveport, Louisiana. Hare and Hare, City Planners, Landscape Architects, and Site Planners, Kansas City, Missouri.
Keywords Presidential libraries
Photo Color Color
Physical Size 29 1/2 X 37 inches

Related Collection (Plain)
Harry S. Truman Library, Inc. Records
Restrictions Unrestricted
Scale 1 inch = 40 feet. Courtyard: 1 inch = 200 feet.
TIF Identifier M21.tif

Rights

This item is in the public domain and can be used freely without further permission.

Note: If you use this image, rights assessment and attribution are your responsibility.

Credit: Architects: Gentry and Voskamp, Kansas City, Missouri. Neild-Somdal Associates, Shreveport, Louisiana. Hare and Hare, City Planners, Landscape Architects, and Site Planners, Kansas City, Missouri.

Courtesy Harry S. Truman Library & Museum, Independence, Missouri.

Attention media: Please make note of this item's map number. Print out this page and retain it for your permissions records before downloading this image file for possible publication. Library staff cannot sign permissions forms or provide additional paperwork. The Library charges no usage fees for downloaded images. Fees are charged for higher resolution scans.