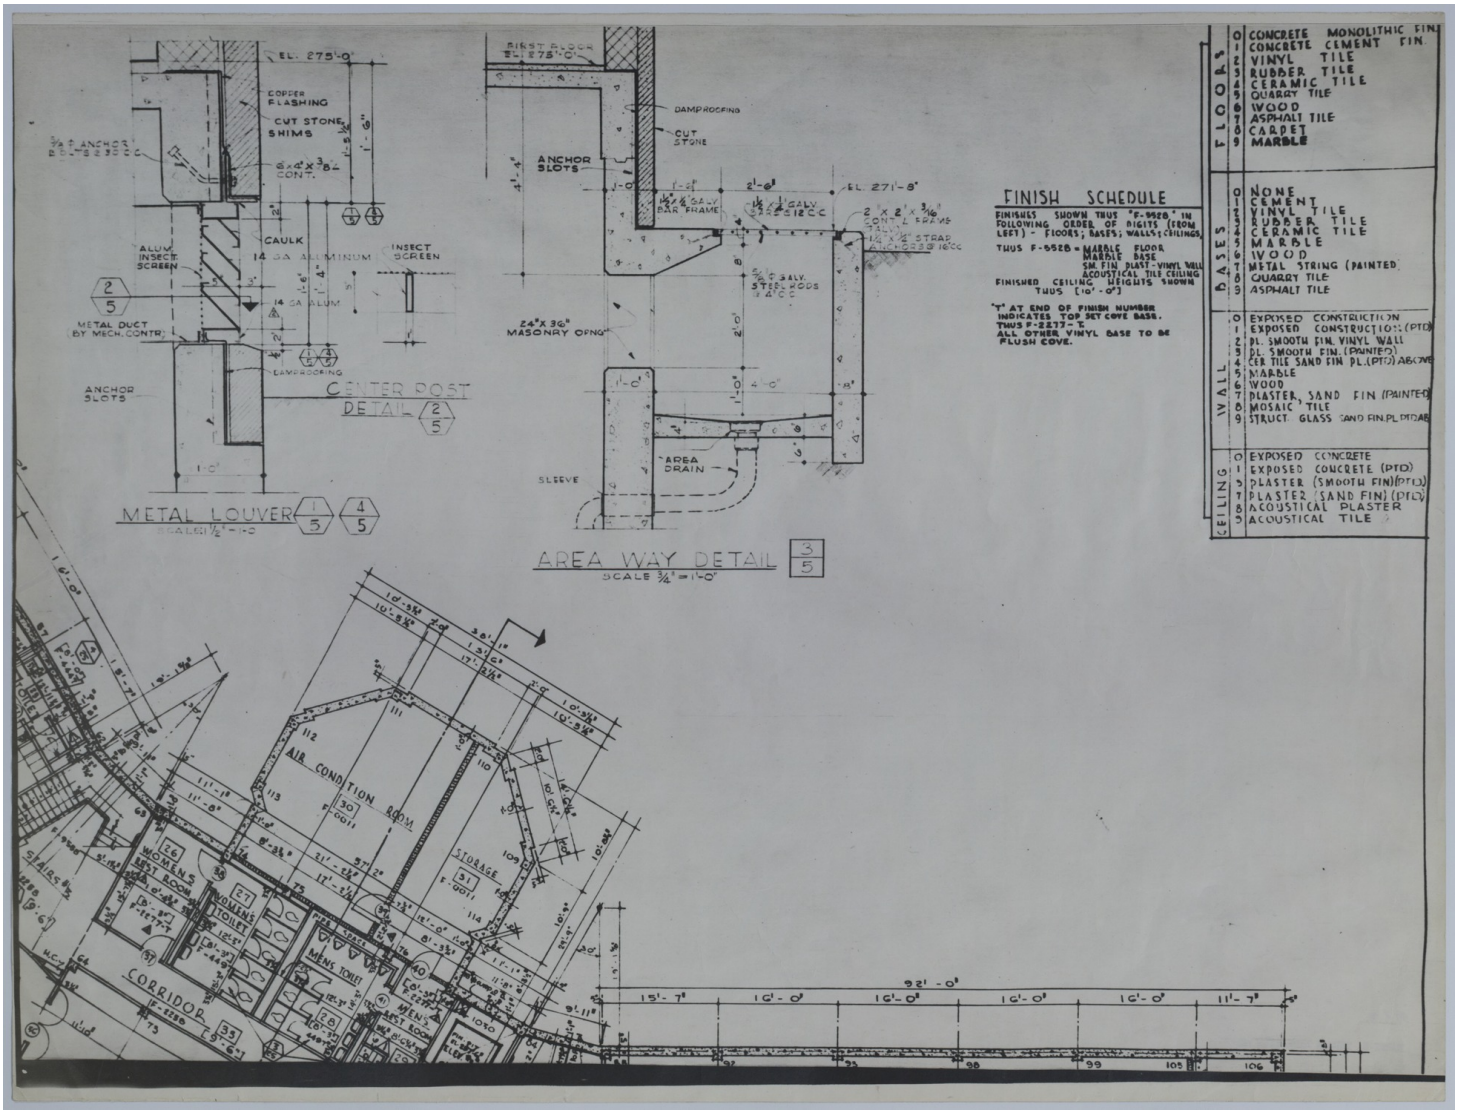


Accession Number M63
Description

A print showing a portion of the proposed ground floor of the Harry S. Truman Library. The plan shows the dimensions of each room and includes a "Finish Schedule" for ceilings, walls, bases, and floors. Also included are insets titled "Metal Louver" and "Area Way Detail." Handwriting on the back reads: "Basement, air cond. room."

Date(s)
Cartographer Architects: Gentry and Voskamp, Kansas City, Missouri. Neild-Somdal Associates, Shreveport, Louisiana.
Keywords Presidential libraries
Photo Color Color
Physical Size 18 1/4 X 24 inches

Related Collection (Plain)
Harry S. Truman Library, Inc. Records
Restrictions Unrestricted
Scale 1/8 inch = 1 foot. Metal Louver: 1 1/2 inches = 1 foot. Area Way Detail: 3/4 inch = 1 foot.
TIF Identifier M63.tif

Rights

This item is in the public domain and can be used freely without further permission.

Note: If you use this image, rights assessment and attribution are your responsibility.

Credit: Architects: Gentry and Voskamp, Kansas City, Missouri. Neild-Somdal Associates, Shreveport, Louisiana.

Courtesy Harry S. Truman Library & Museum, Independence, Missouri.

Attention media: Please make note of this item's map number. Print out this page and retain it for your permissions records before downloading this image file for possible publication. Library staff cannot sign permissions forms or provide additional paperwork. The Library charges no usage fees for downloaded images. Fees are charged for higher resolution scans.